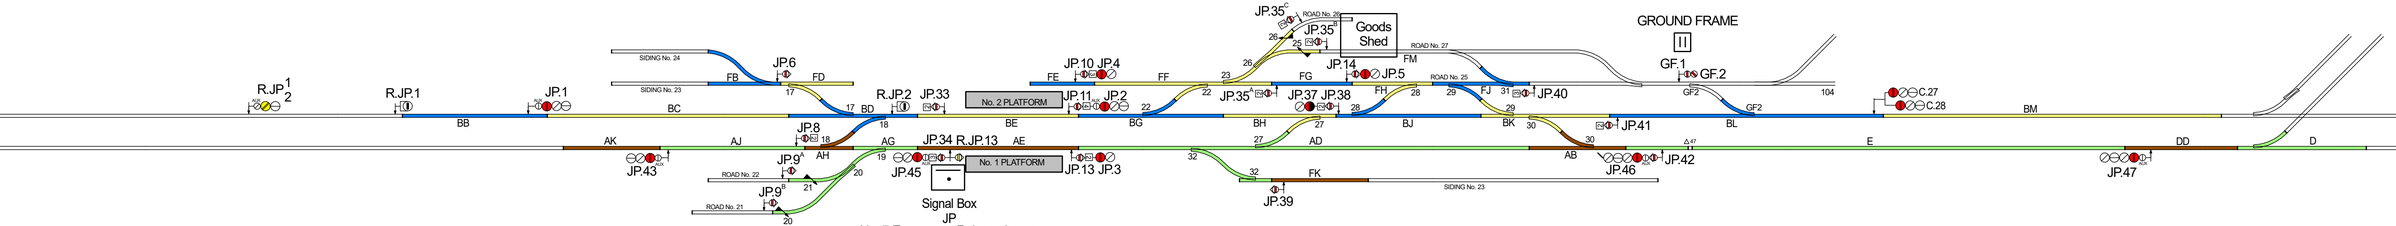

Signal Box
JP
No. 7 Emergency Release Lever.
No. 12 Southbound King Lever.
No. 15 Ground Frame Release Lever
No. 36 Northbound King Lever

RICKMANSWORTH 1953

© HARSIG 2020

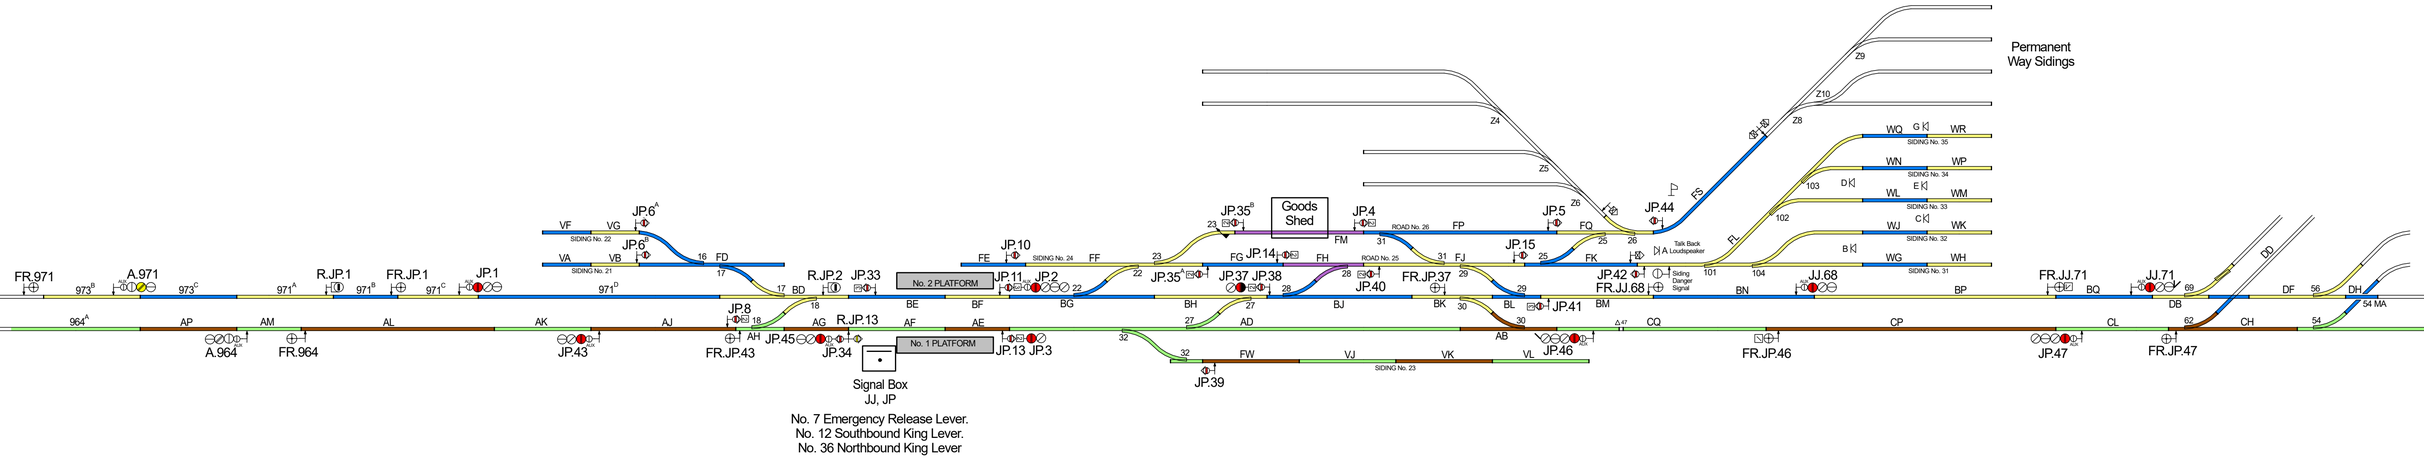

RICKMANSWORTH 1962

© HARSIG 2020

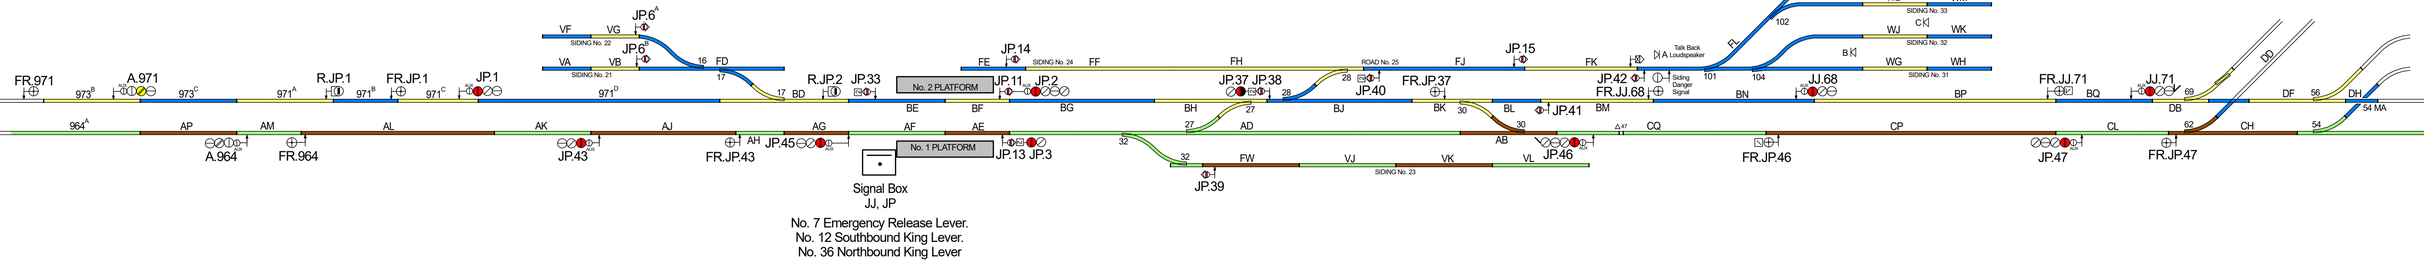

RICKMANSWORTH 1996

© HARSIG 2020